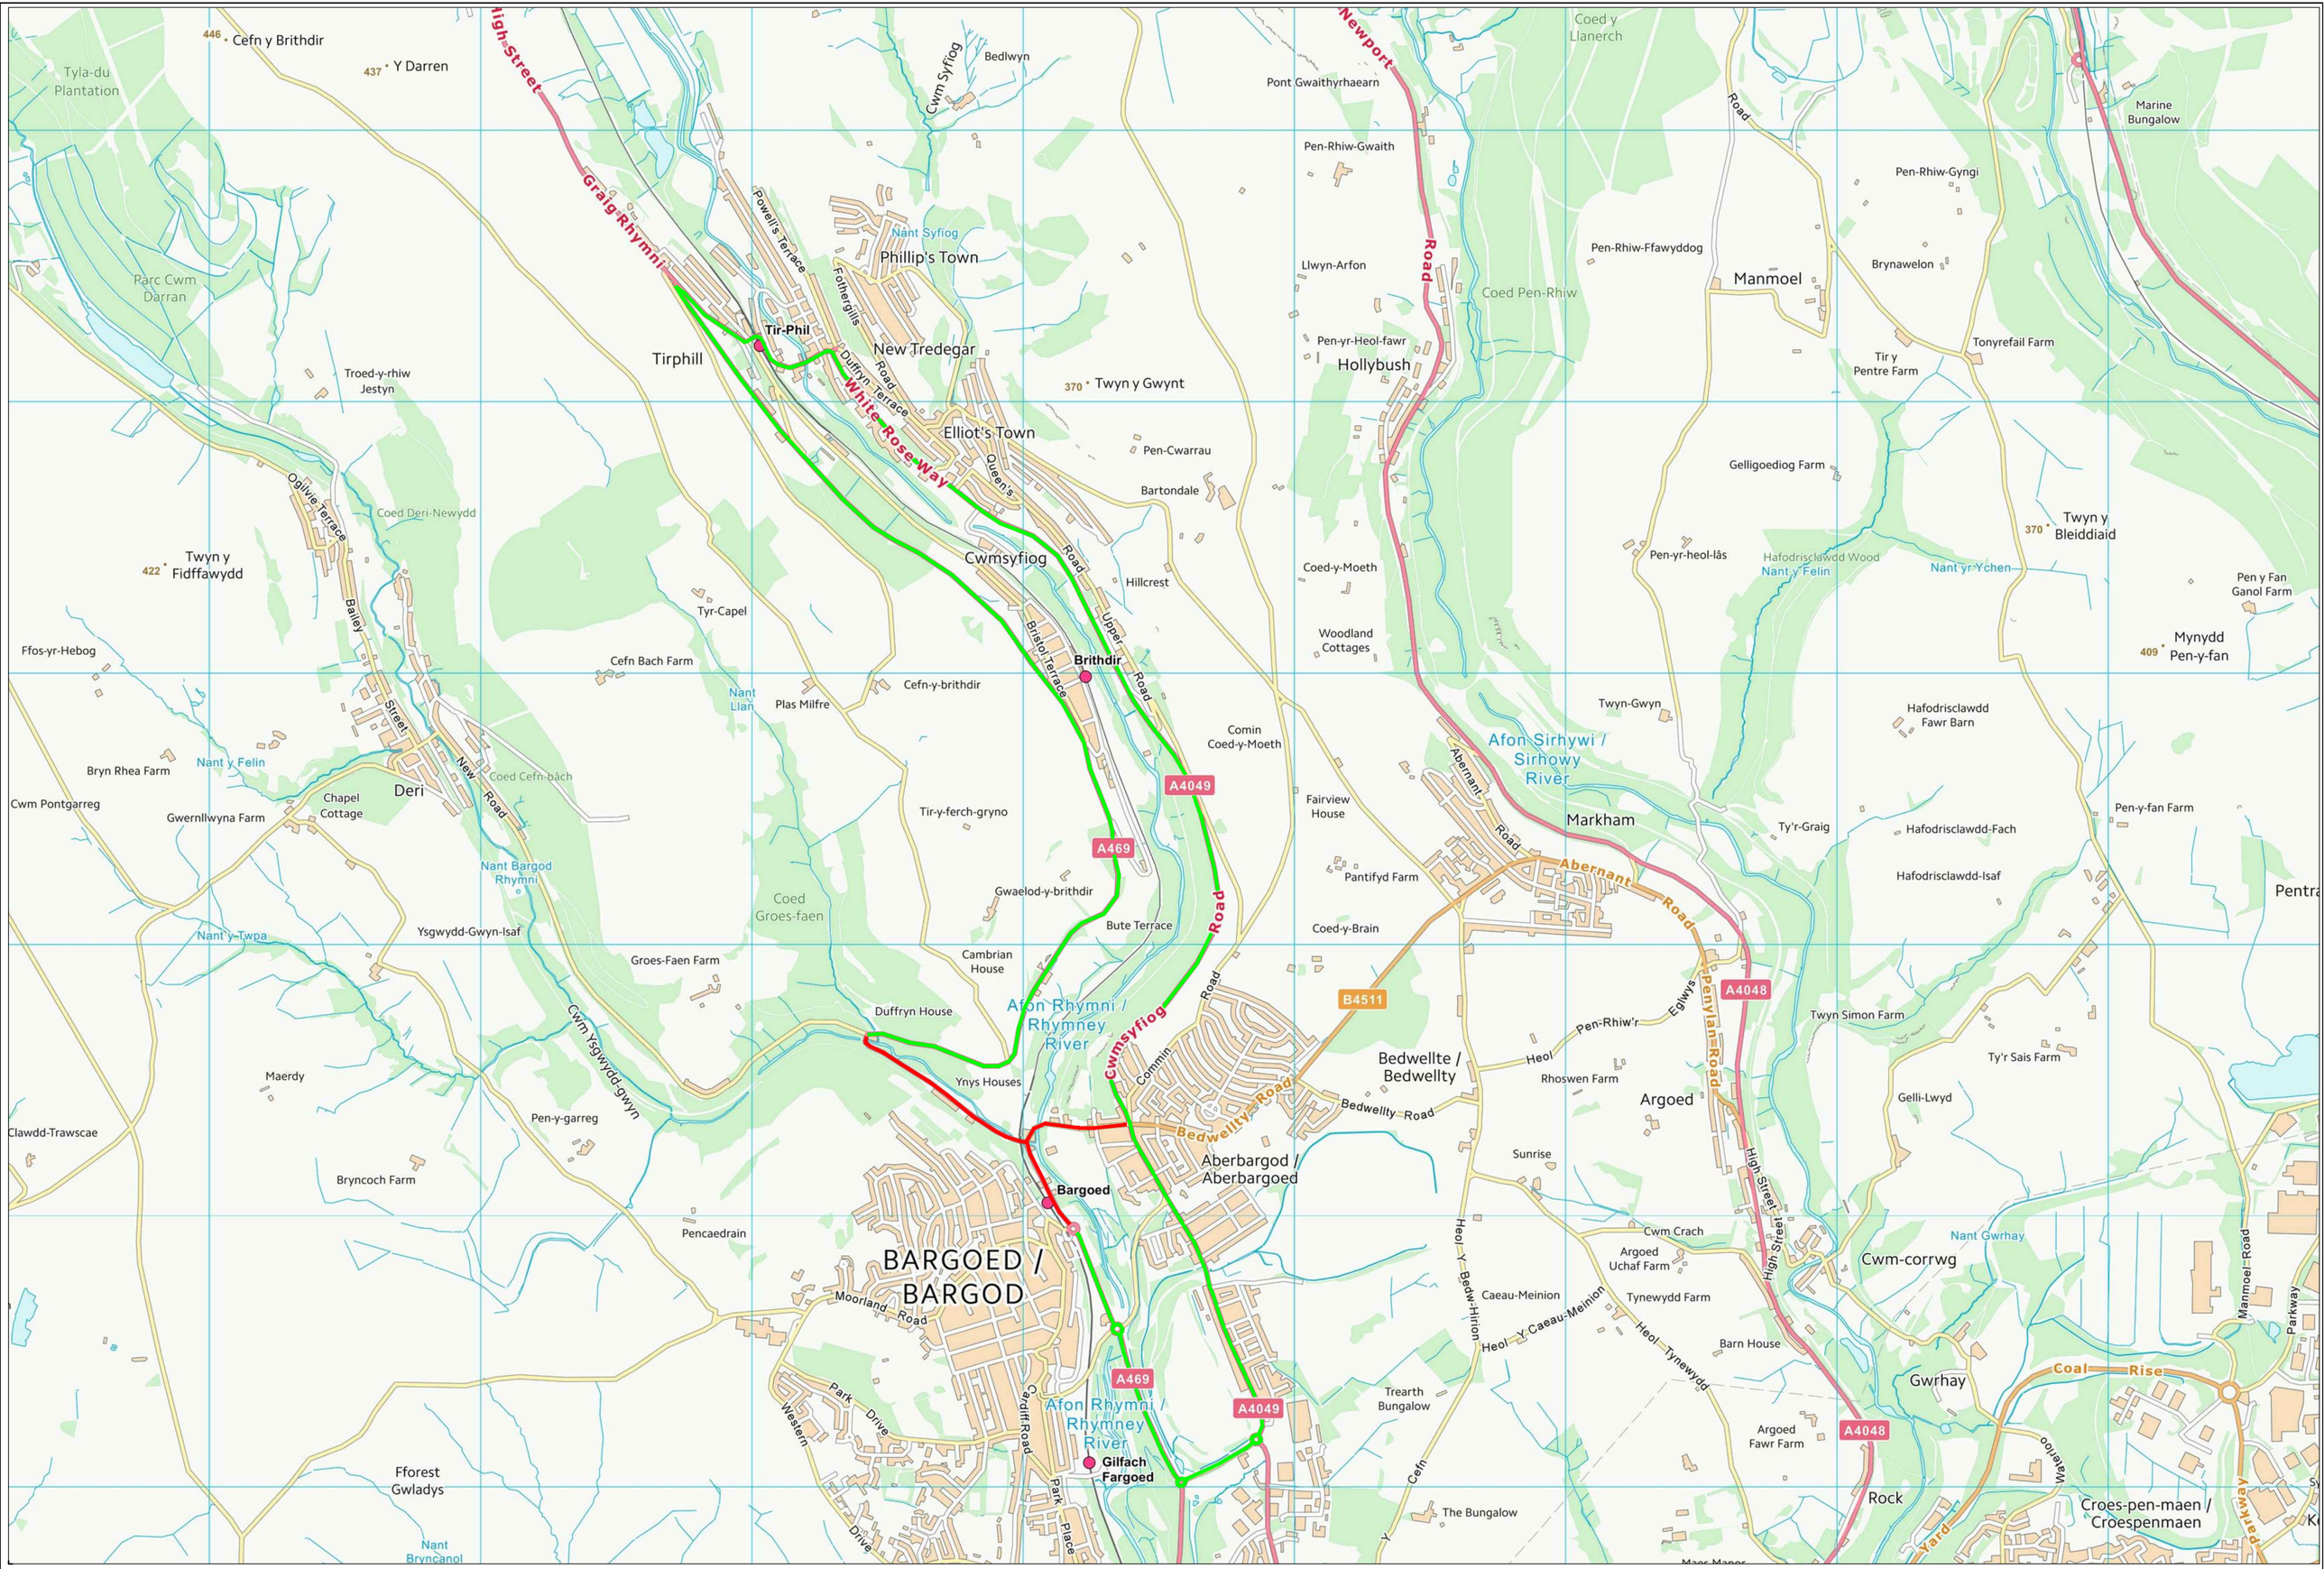

Drn:	AW
Chk:	MM
App:	.
Date:	22/10/20

Forest Traffic Signals Ltd,
Forest House, Broad Quay Road,
Felnex Ind Est, Newport, NP19 4PN
Tel: 01633 284700 Fax: 01633 283212

Rev.	Drn.	Chk.	App.	

Mae'r ddogfen hon ar gael yn Gymraeg, ac mewn ieithoedd a fformatau eraill ar gais.
This document is available in Welsh, and in other languages and formats on request.

Cleient/Client:

Prosiect/Project:
tion Road Jct

Arlunio/Drawing:
SIGN LAYOUT

Rhif lluniadu/Drawing no:
SNLT01 0177 138

Adolygiad Revision:

Graddfa/Scale: NTS