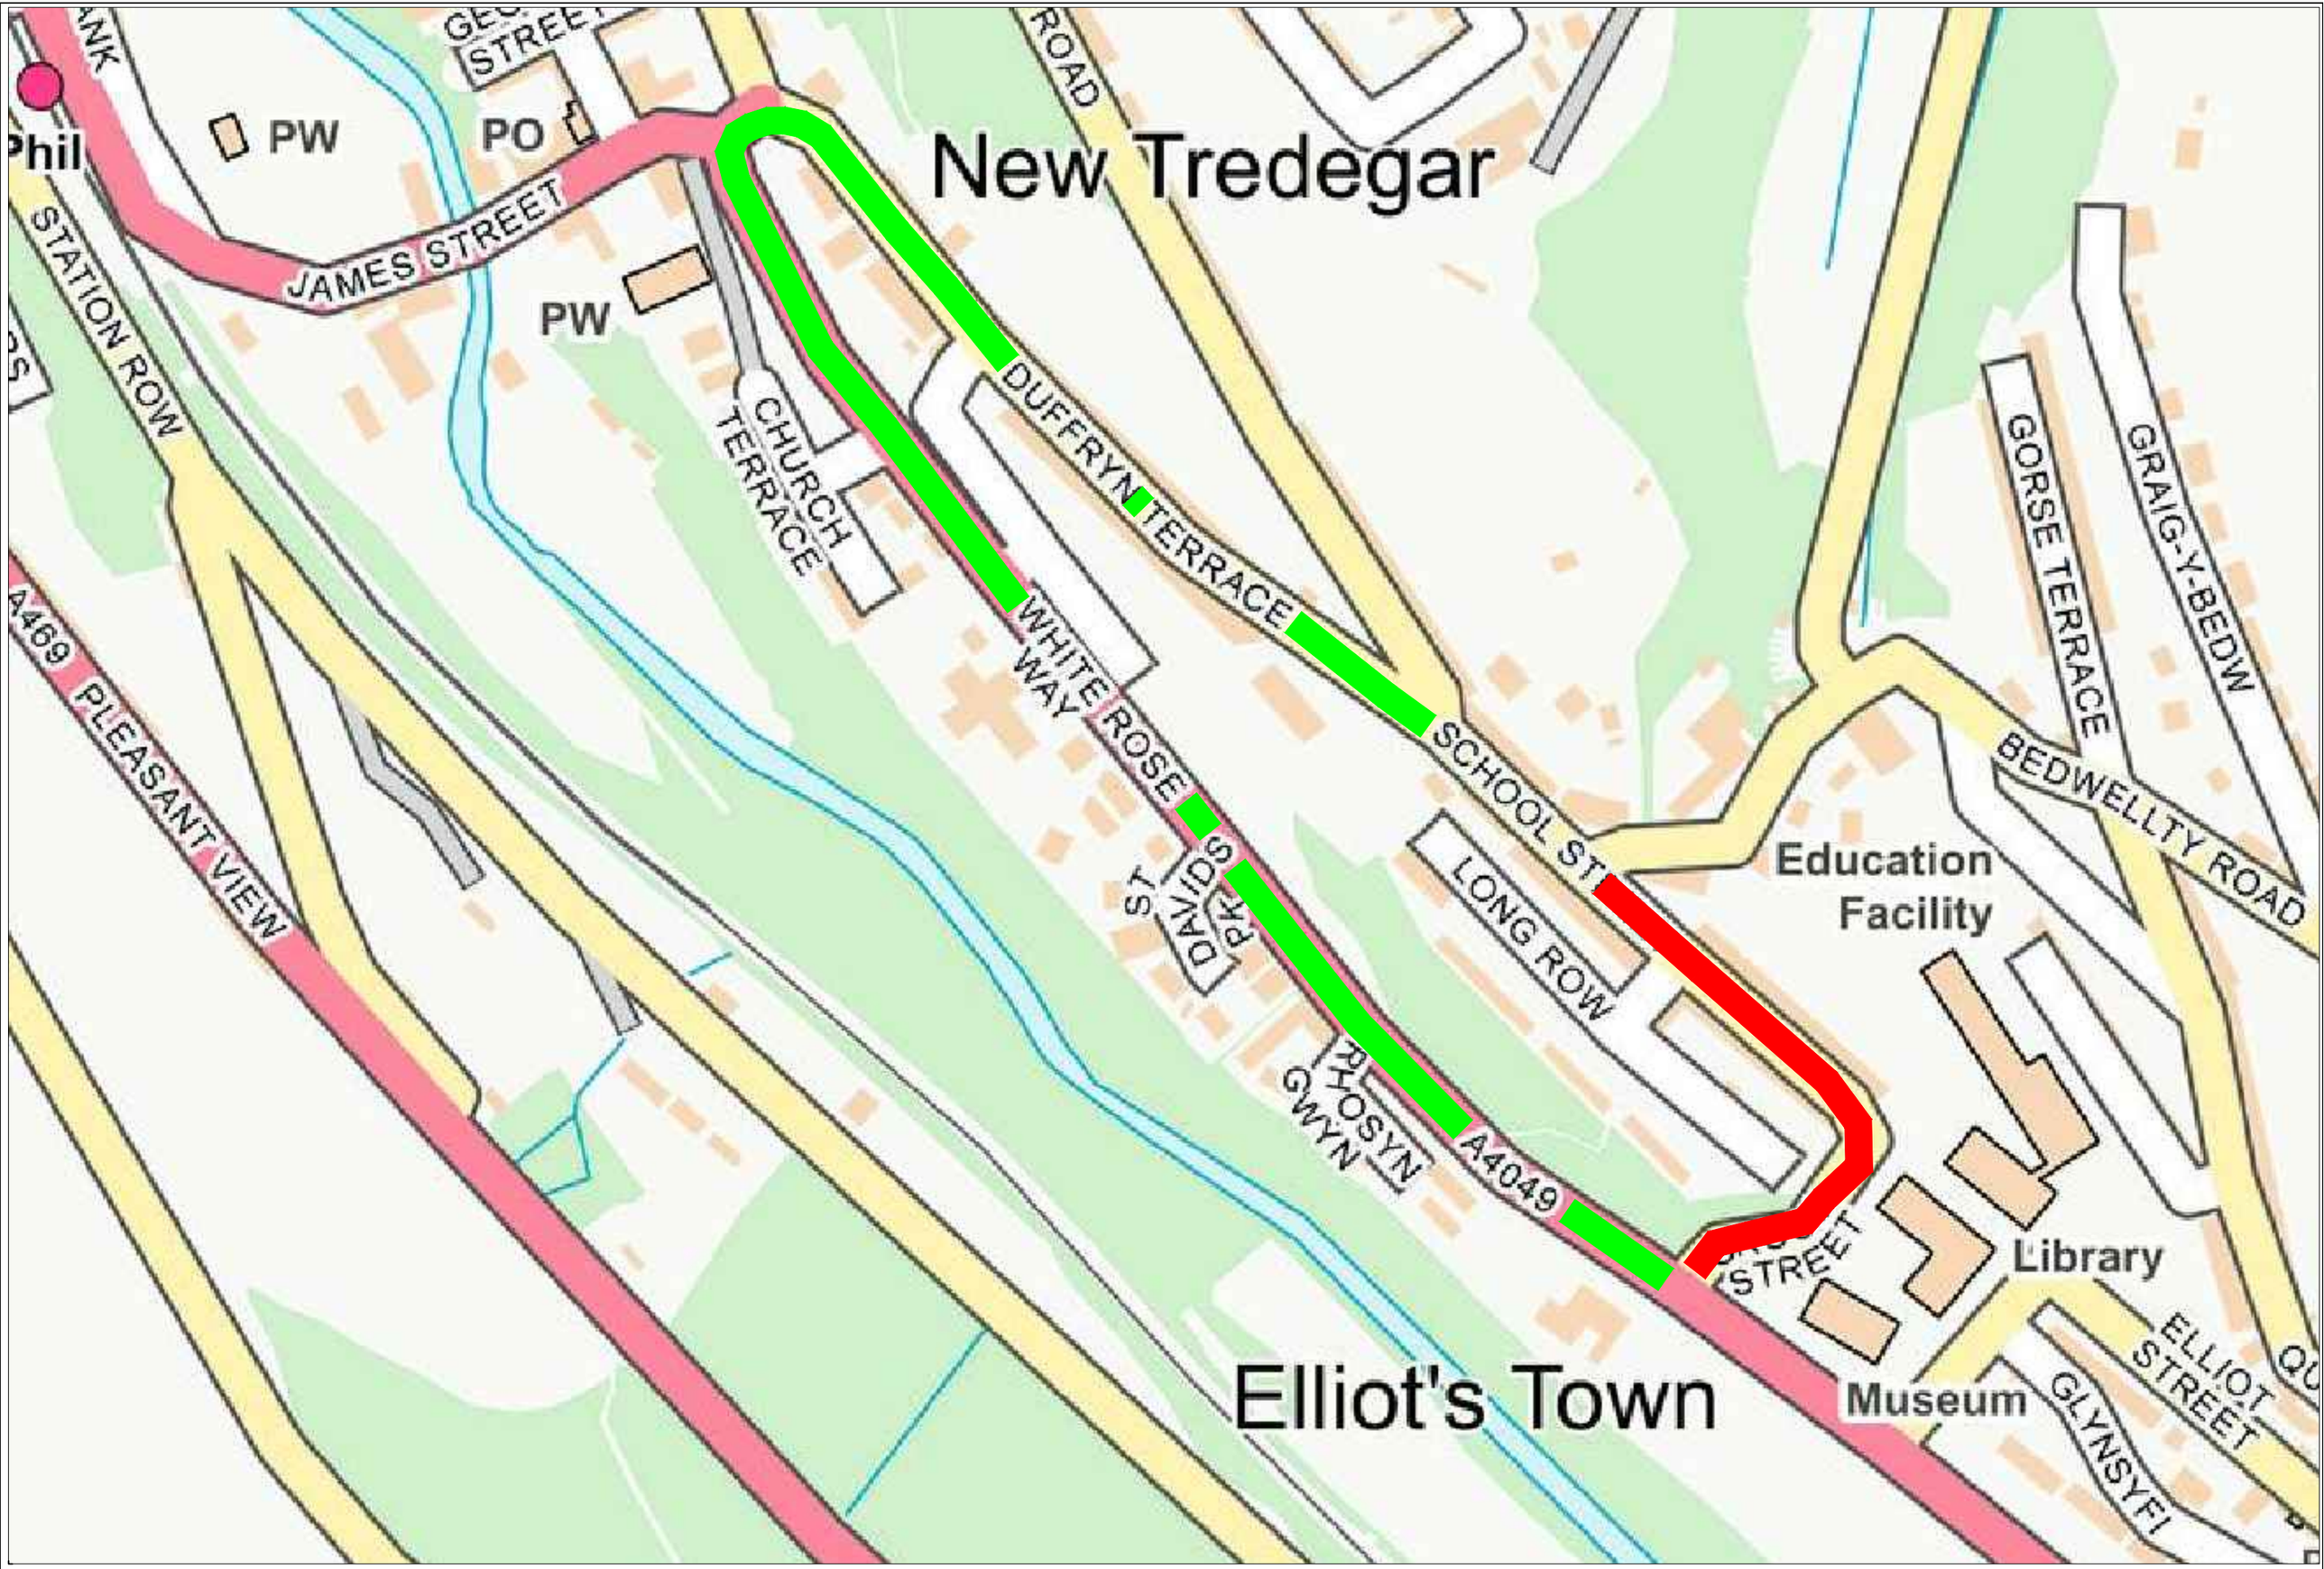

Drn:	AW	forest	Forest Traffic Signals Ltd, Forest House, Broad Quay Road, Felnex Ind Est. Newport. NP19 4PN Tel: 01633 284700 Fax: 01633 283212	Rev.	Drn.	Chk.	App.	Cleient/Client:	Prosiect/Project: reet, New Tredegar	Arlunio/Drawing: Diversion route	Rhif lluniadu/Drawing no: X
Chk:	MM										Adolygiad Revision:
App:	.										Graddfa/Scale: NTS
Date:	23/03/21										

Mae'r ddogfen hon ar gael yn Gymraeg, ac mewn ieithoedd a fformatau eraill ar gais.
This document is available in Welsh, and in other languages and formats on request.