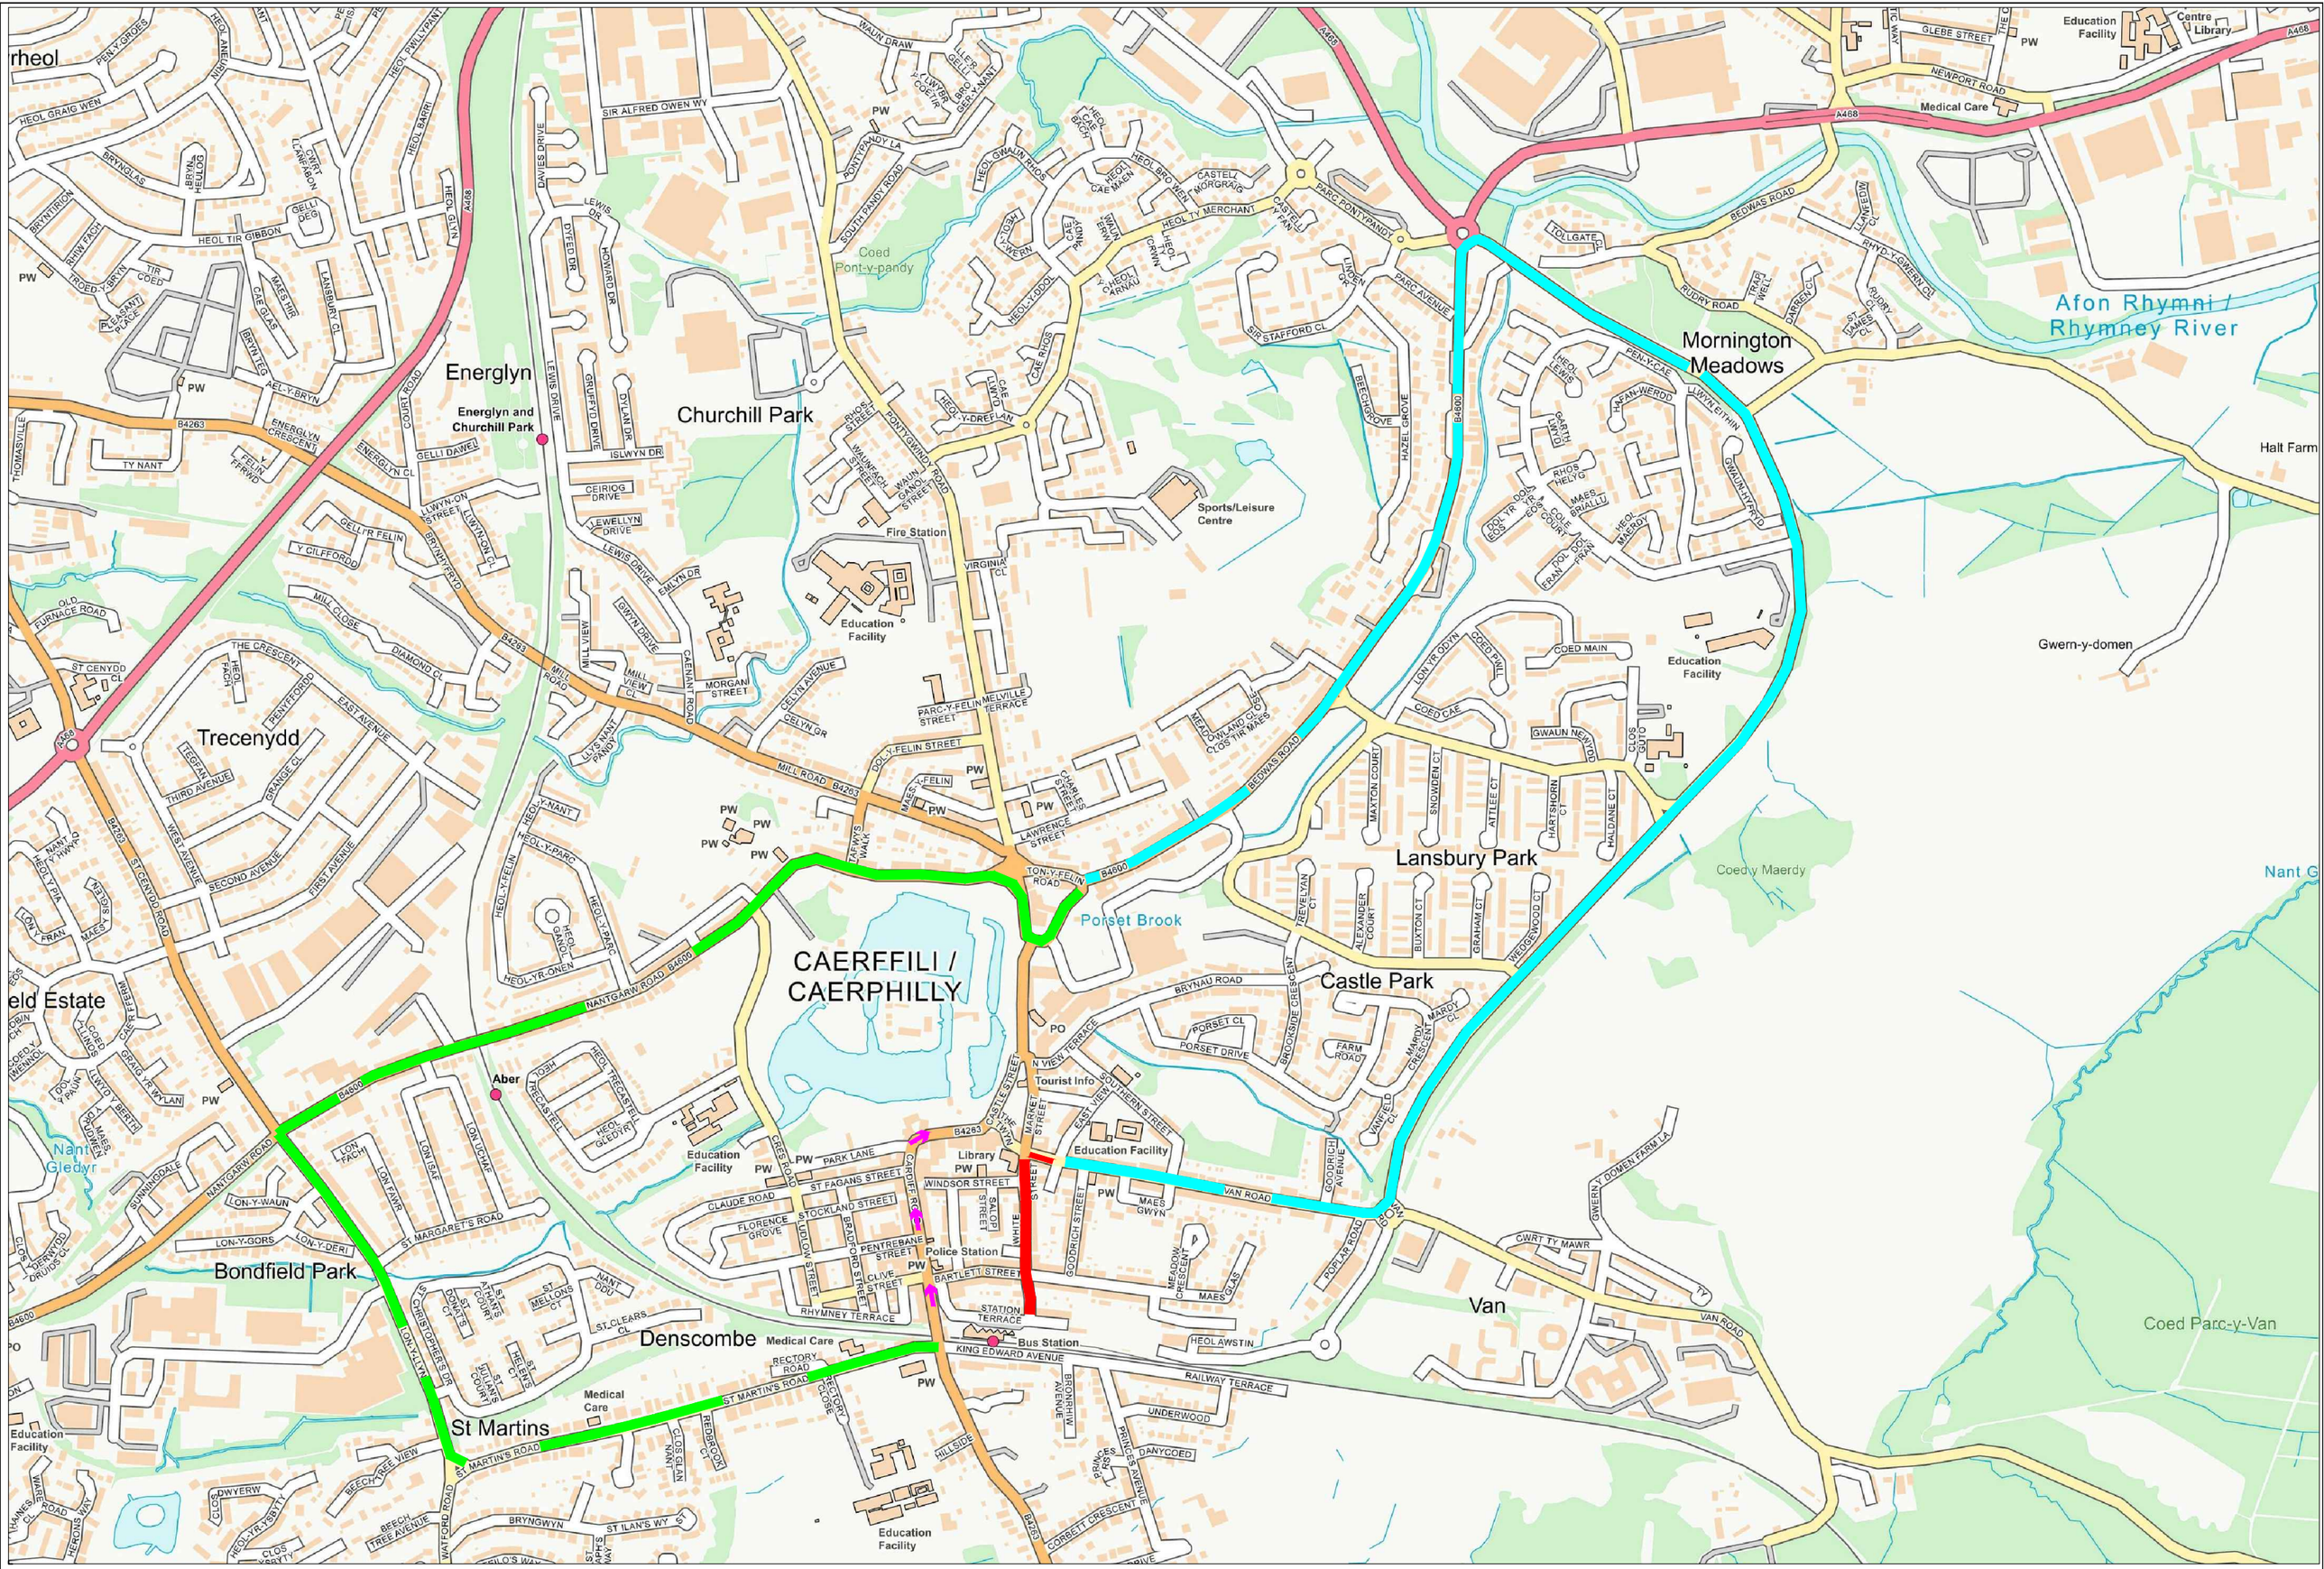

Drn:	AW
Chk:	MM
App:	
Date:	05/03/21

forest

Forest Traffic Signals Ltd,
Forest House, Broad Quay Road,
Felnex Ind Est. Newport. NP19 4PN
Tel: 01633 284700 Fax: 01633 283212

Rev.	Drn.	Chk.	App.	

Mae'r ddogfen hon ar gael yn Gymraeg, ac mewn ieithoedd a fformatau eraill ar gais.
This document is available in Welsh, and in other languages and formats on request.

Cleient/Client:

Prosiect/Project:
HURCH ROAD

Arlunio/Drawing:
White Street, Caerphilly

Rhif Iluniadu/Drawing no:
SNLT01 0177 135 01

Adolygiad Revision:

Graddfa/Scale: NTS