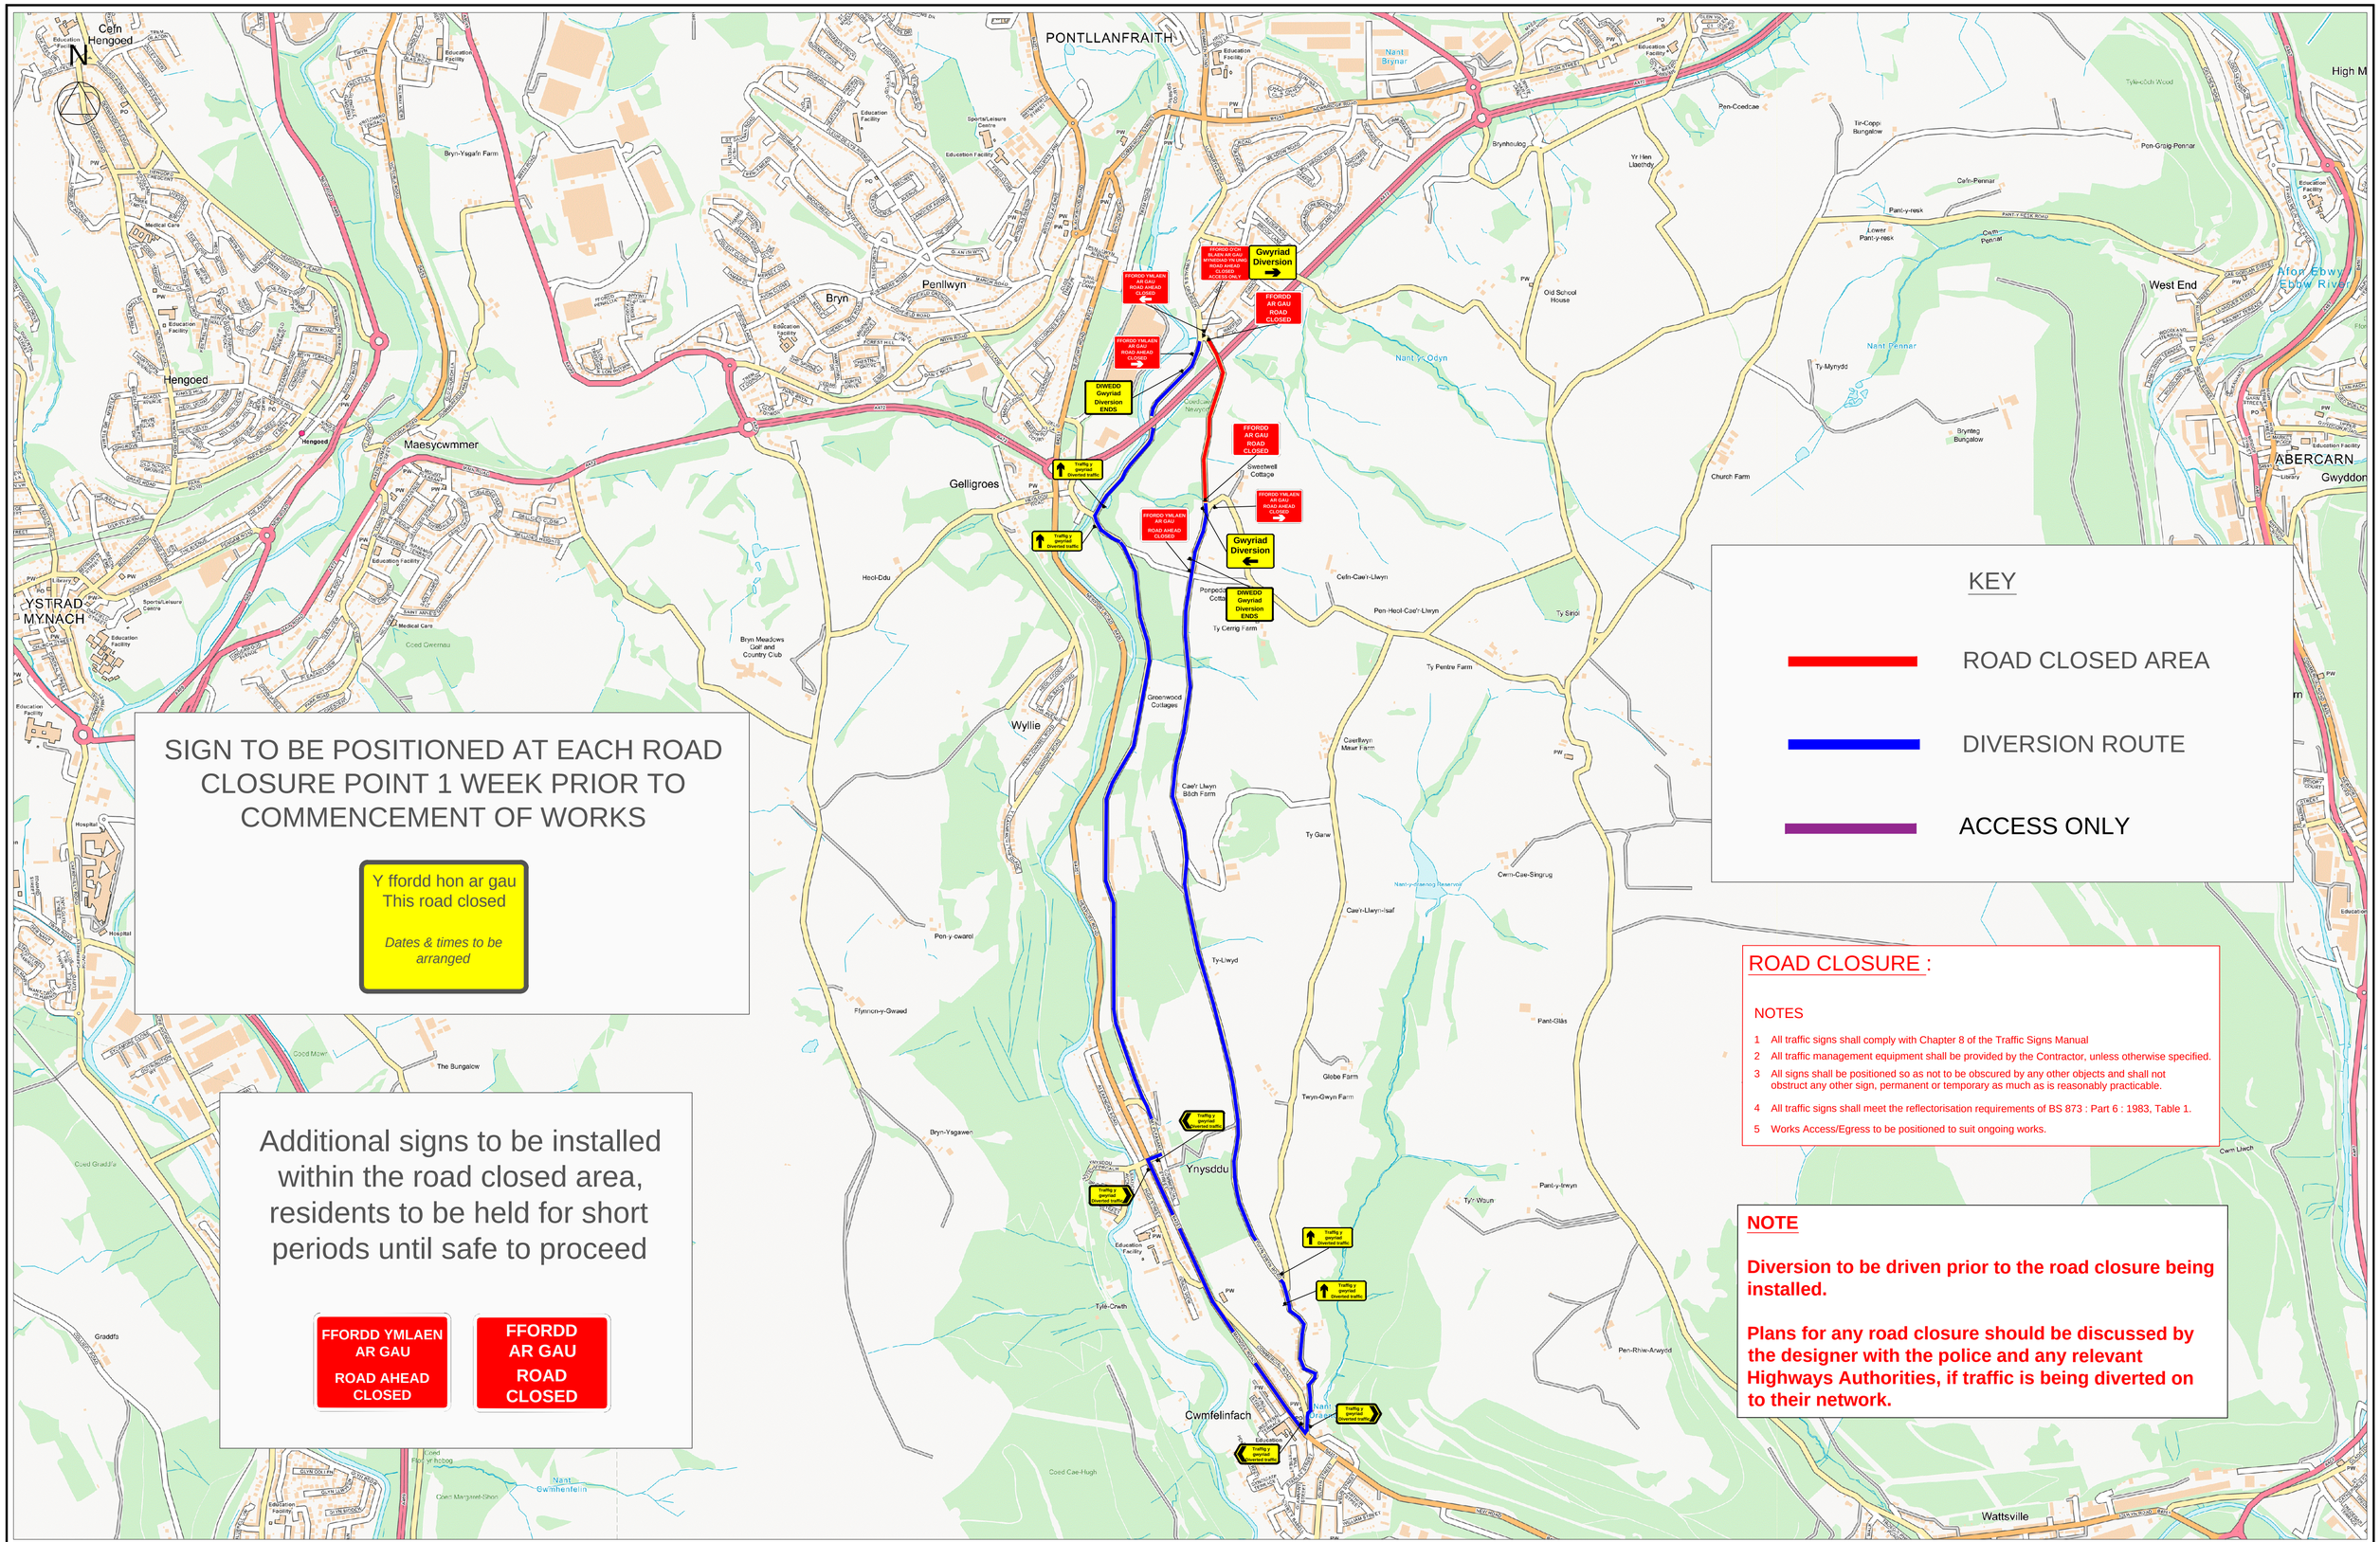

SIGN TO BE POSITIONED AT EACH ROAD CLOSURE POINT 1 WEEK PRIOR TO COMMENCEMENT OF WORKS

Y ffordd hon ar gau
This road closed

Dates & times to be arranged

Additional signs to be installed within the road closed area, residents to be held for short periods until safe to proceed

FFORDD YMLAEN AR GAU
ROAD AHEAD CLOSED

FFORDD AR GAU
ROAD CLOSED

KEY

ROAD CLOSED AREA

DIVERSION ROUTE

ACCESS ONLY

ROAD CLOSURE :

NOTES

1. All traffic signs shall comply with Chapter 8 of the Traffic Signs Manual
2. All traffic management equipment shall be provided by the Contractor, unless otherwise specified.
3. All signs shall be positioned so as not to be obscured by any other objects and shall not obstruct any other sign, permanent or temporary as much as is reasonably practicable.
4. All traffic signs shall meet the reflectorisation requirements of BS 873 : Part 6 : 1983, Table 1.
5. Works Access/Egress to be positioned to suit ongoing works.

NOTE

Diversion to be driven prior to the road closure being installed.

Plans for any road closure should be discussed by the designer with the police and any relevant Highways Authorities, if traffic is being diverted on to their network.

Quantum Traffic Management www.quantumtm.co.uk +44 (0)1633 853300	Drn:	OS	Client:	M.J QUINN						Drawing Title: TMA for a road closure of CWMALSIE LANE Springfield, Ynysddu, Pontllanfraith NP11 7AY, United Kingdom	Scale: N.T.S.
	Chk:	AC									Drawing No: WBMT9M6J Blackwood V6125-TMA01
	App:		Project:	BD UK							
	Date:	02/12/22			Rev:	Drn:	Chk:	App:	Description:	Date:	